SADDLE LAKE
SPECIAL ASSESSMENT DISTRICT

SECTIONS 9, 10, 15, 16 & 22
T1S R15W
COLUMBIA TOWNSHIP, VAN BUREN COUNTY

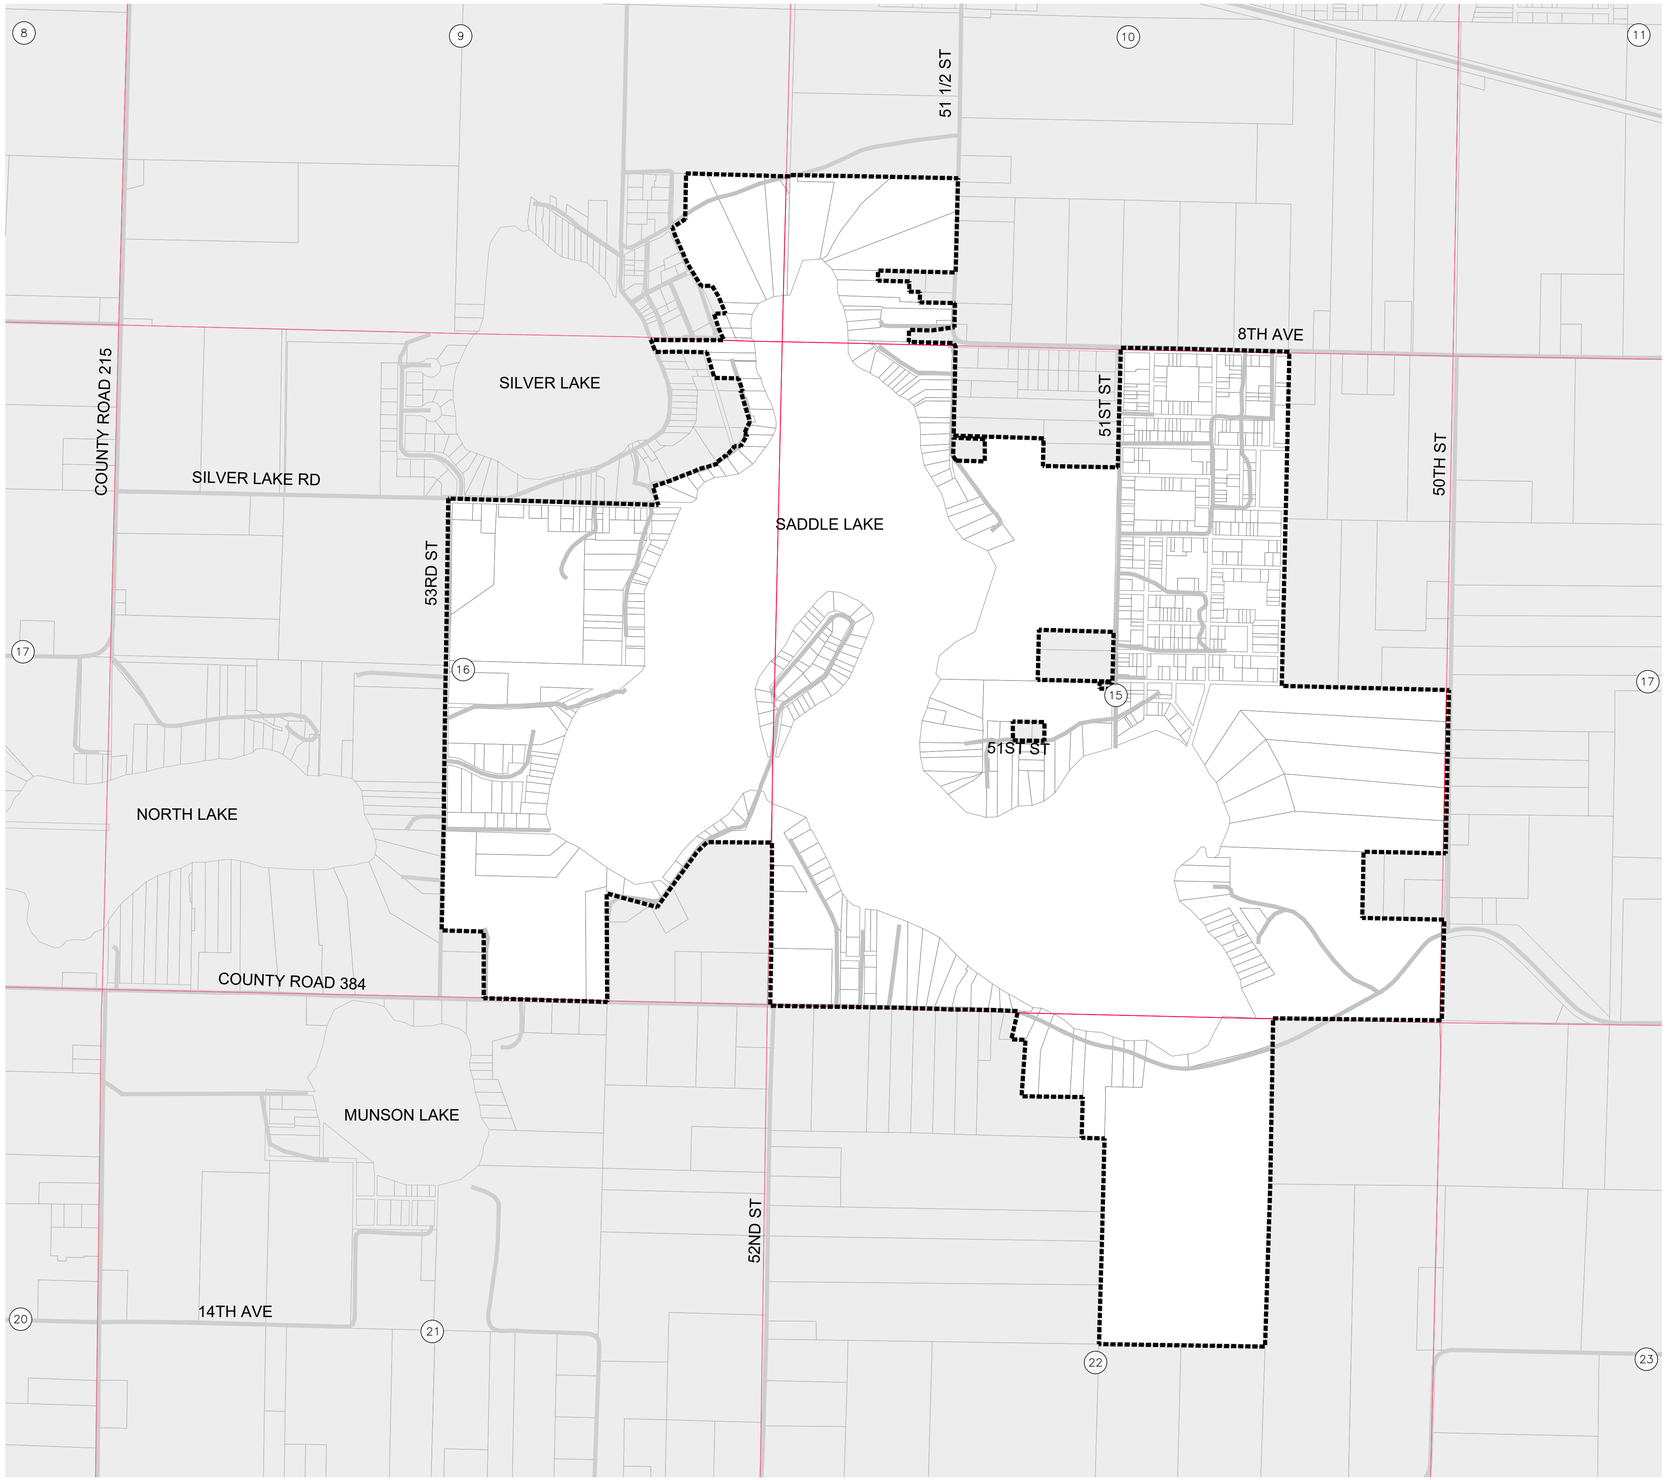

LEGEND

- SPECIAL ASSESSMENT DISTRICT
- PARCEL LINES
- ROADS
- SECTION LINES
- (#) SECTION NUMBERS

NORTH

0 600 1200
Horizontal Scale in Feet

SPECIAL ASSESSMENT
DISTRICT

LRE ENGINEERS & SURVEYORS
2121 3 Mile Rd. NW
Walker, MI 49544
Ph: 616-301-7888
www.LREMI.com

PROJECT#:	23-169
DRAWN BY:	CAD
DATE:	02/03/2025
QAQC:	AWS

Feb 03, 2025 - 2:25pm ik \\Projects\23-169 Saddle Lake Outlet Structure\23\Assessment District Map.dwg, 36X24,